Dining Room South Wall to Garden Sheet 1

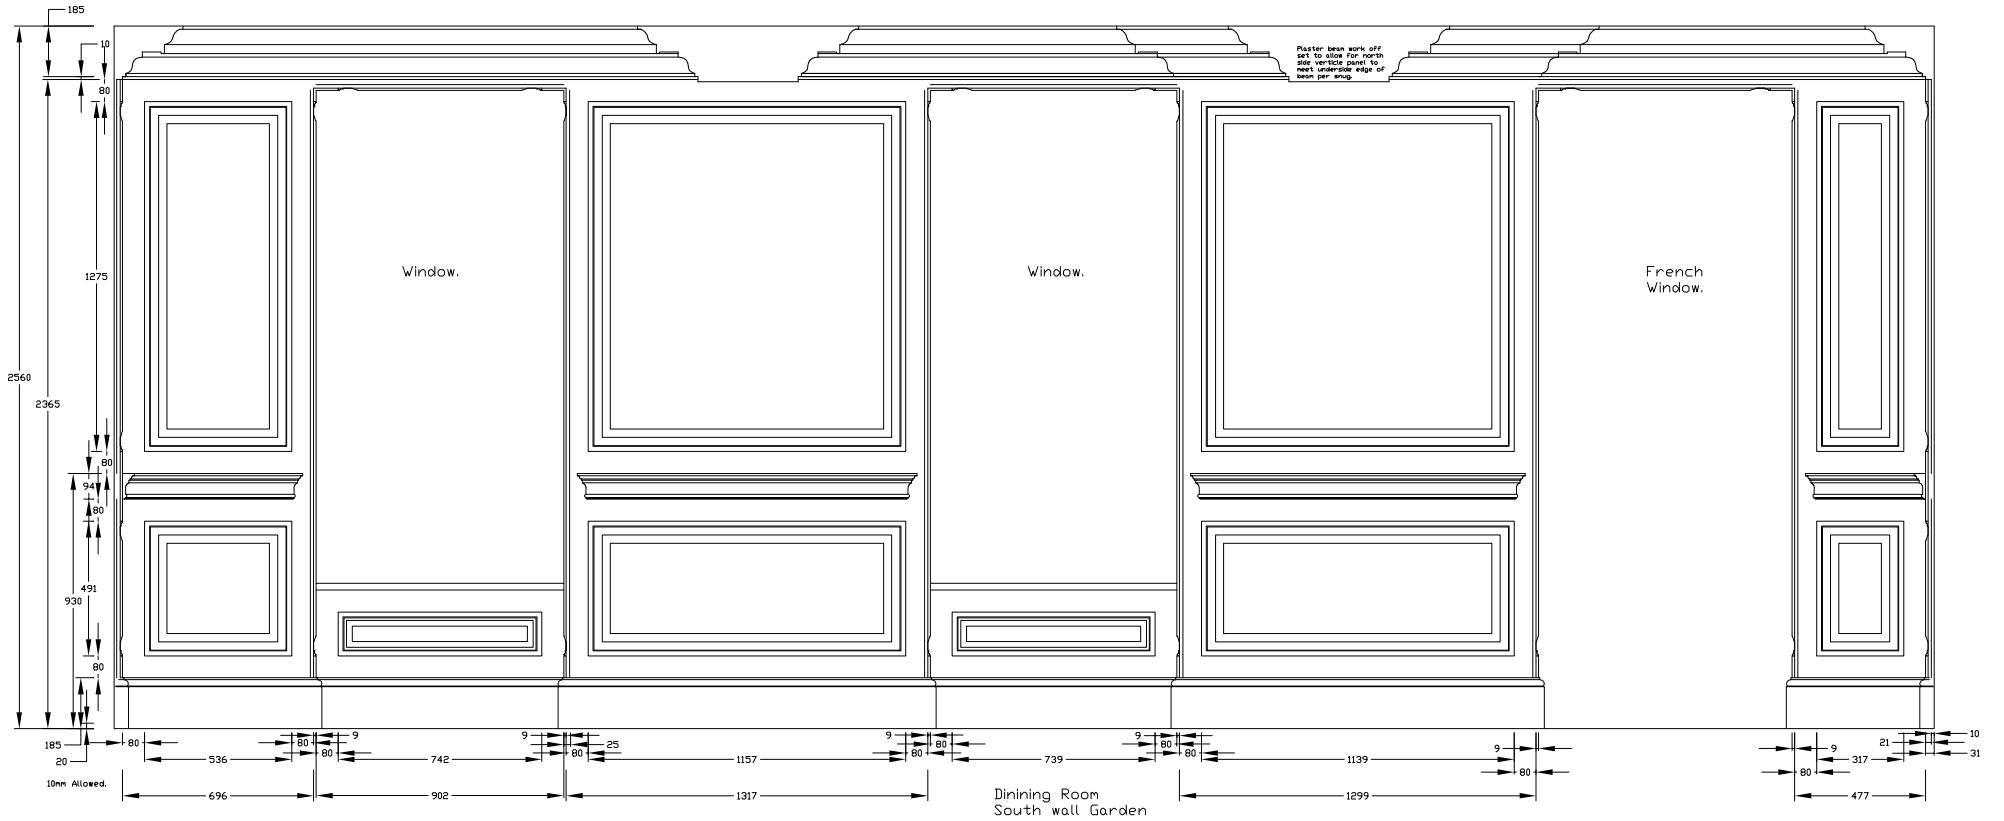

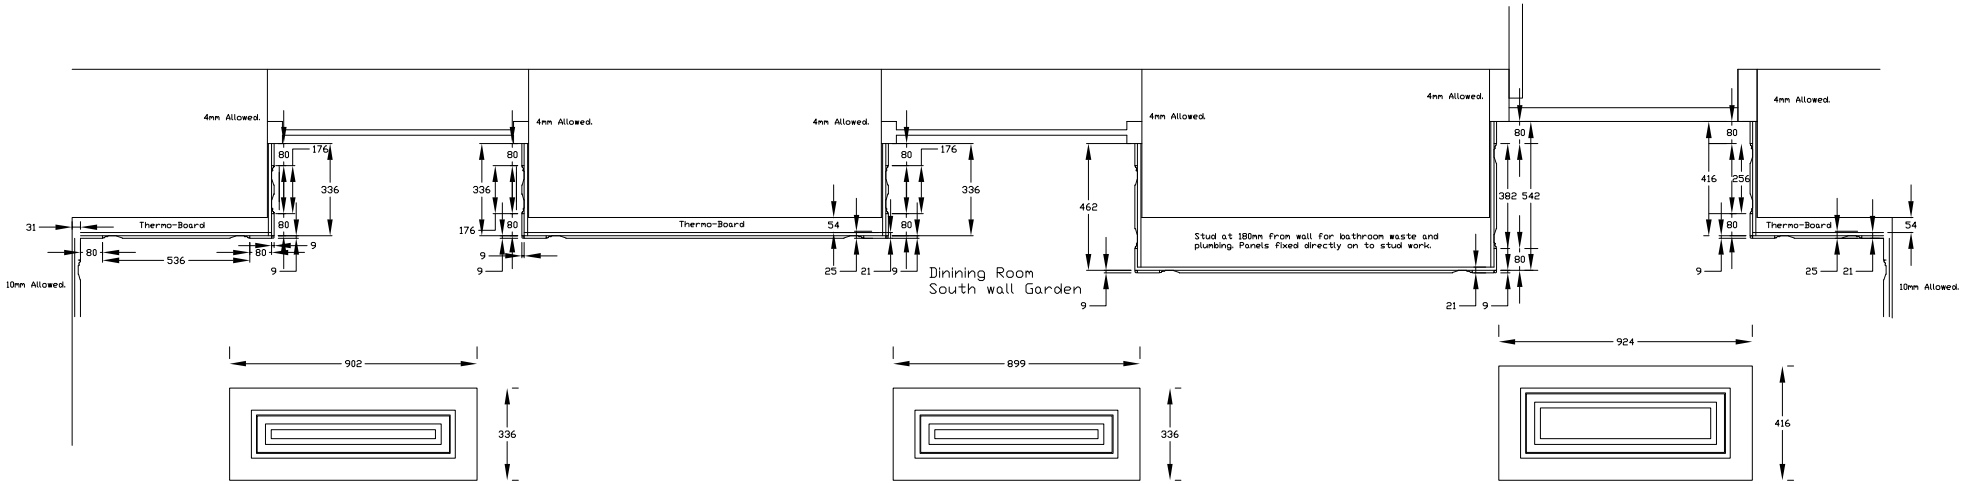

Over Window reveal panel.

Over Window reveal panel.

Over Door reveal panel.