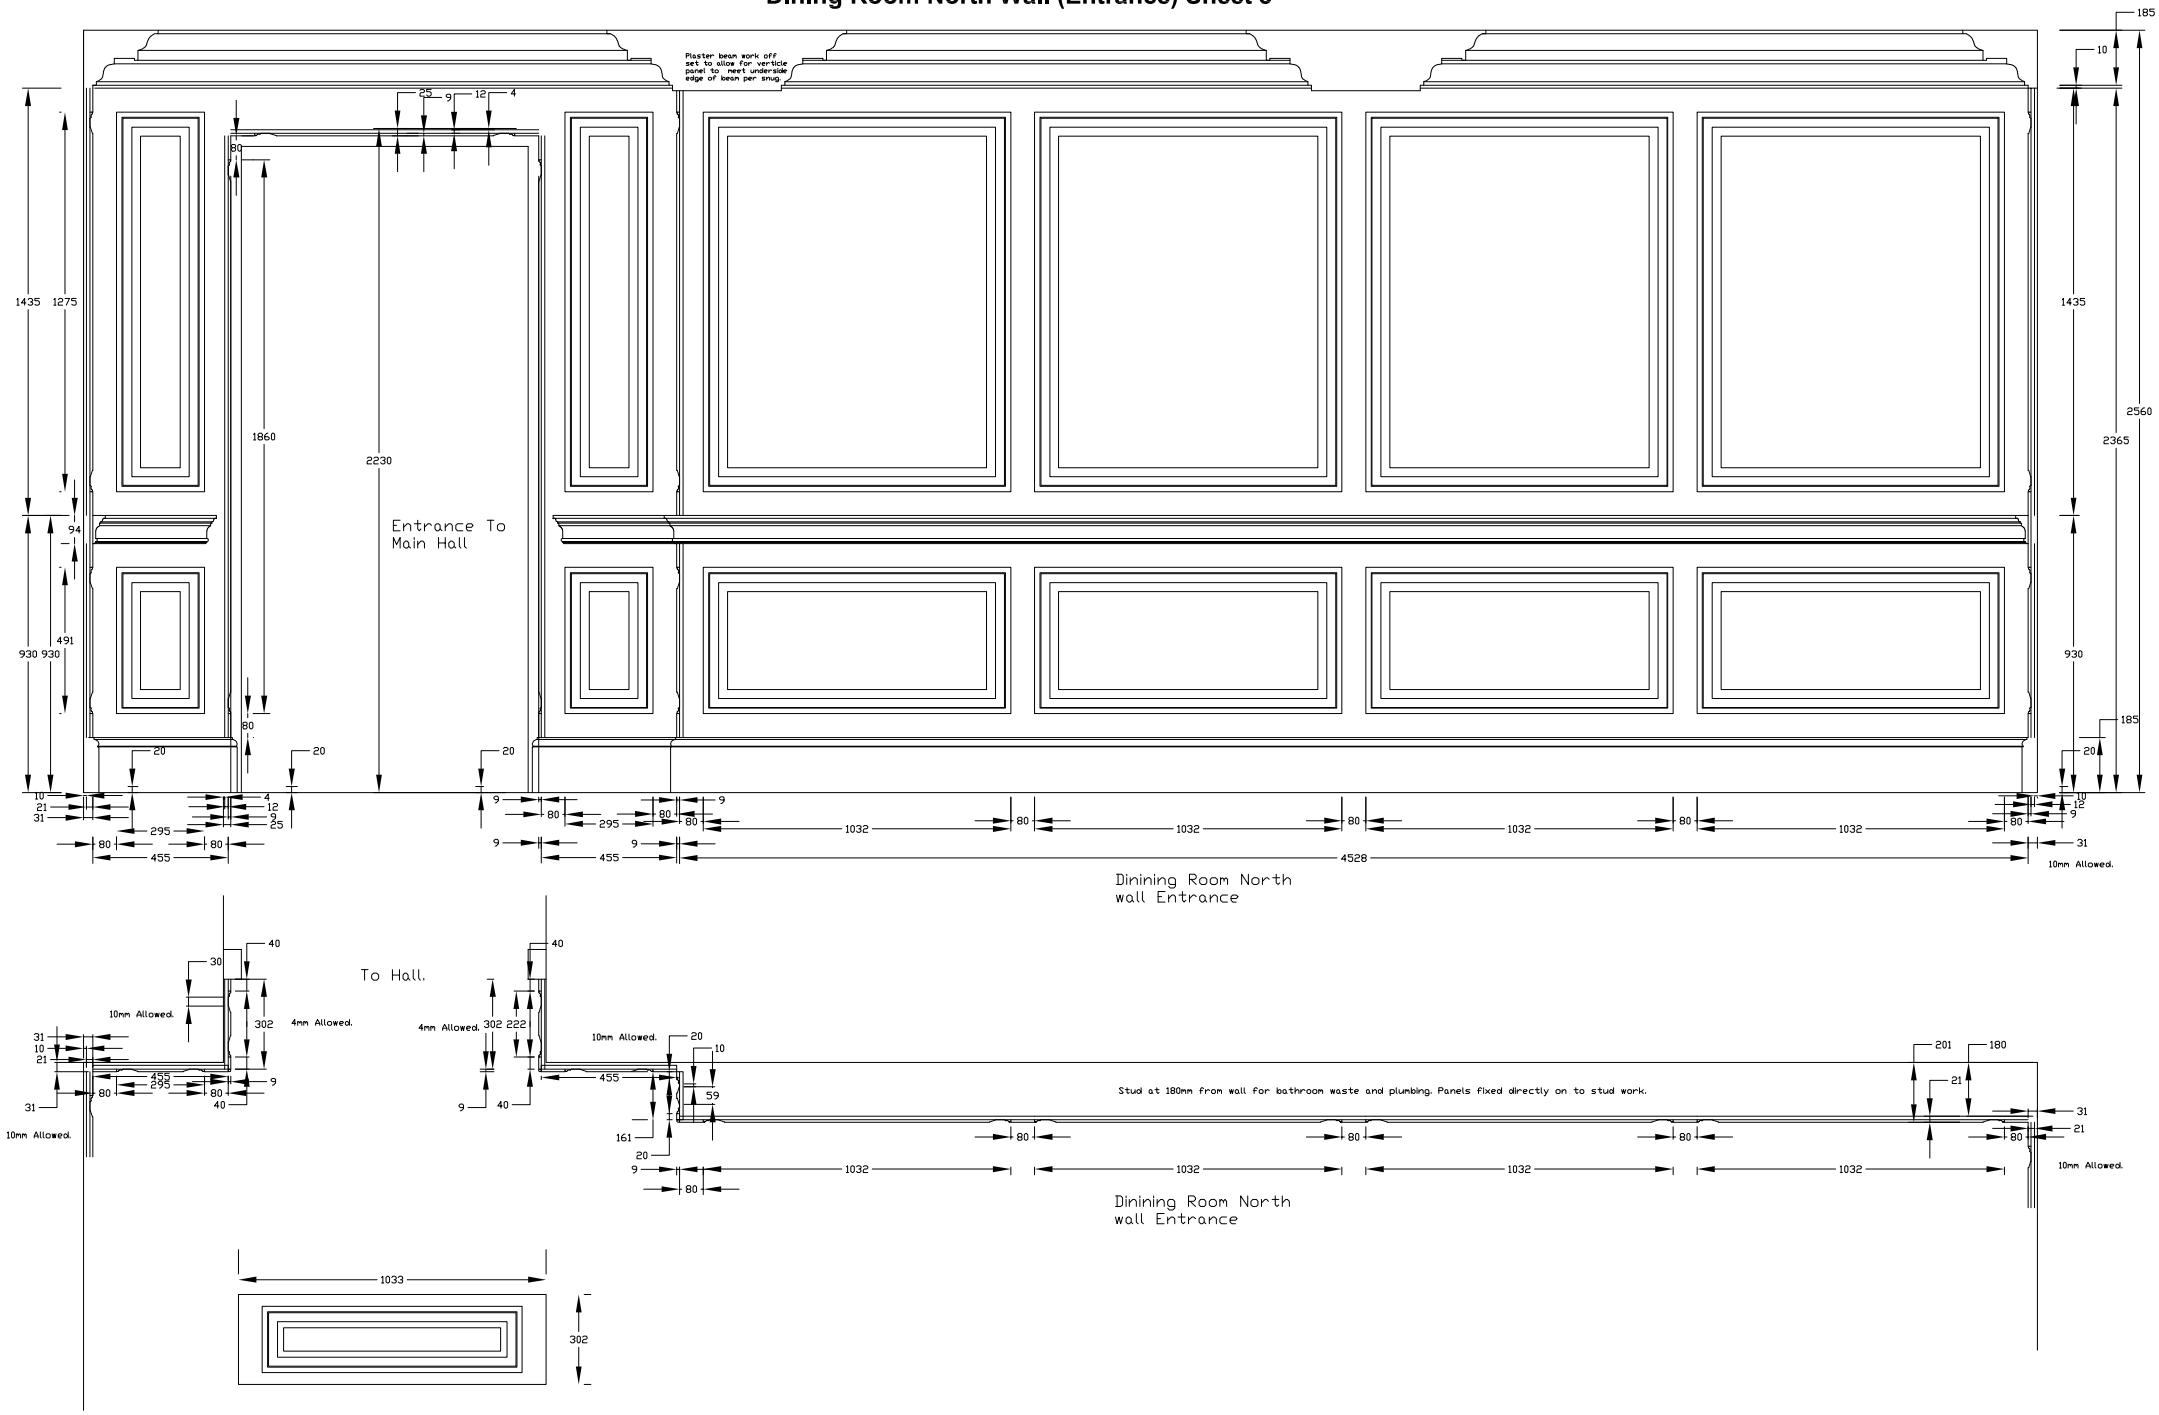Dining Room North Wall (Entrance) Sheet 3