Library South Wall Sheet 3

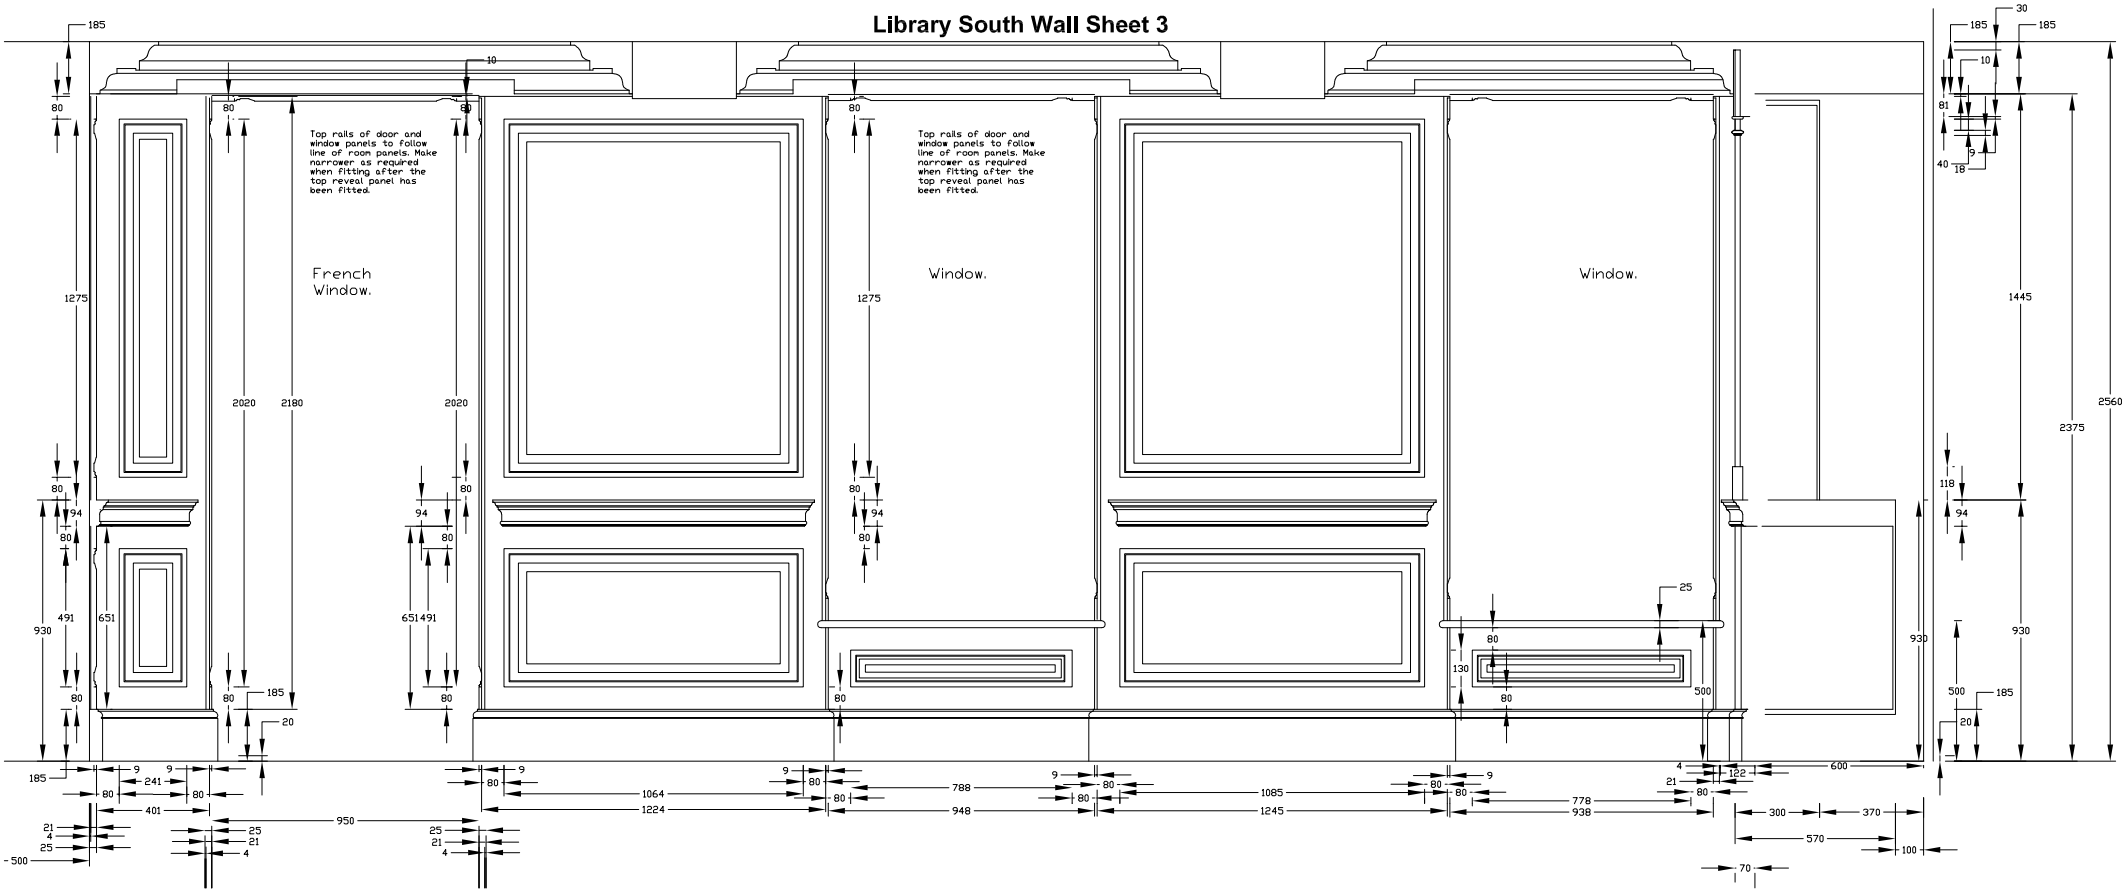

Library South wall Garden

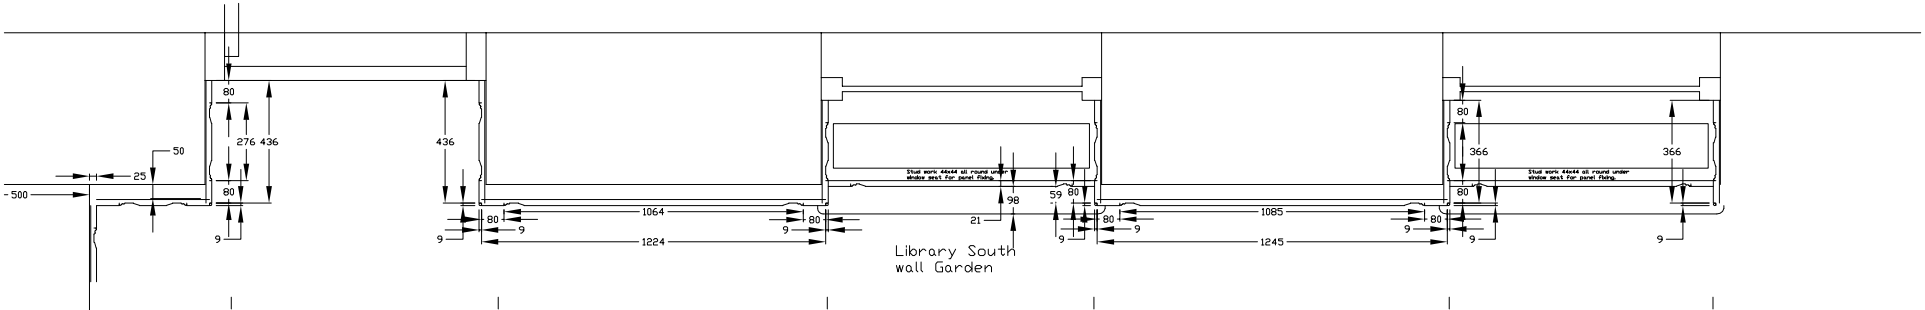

Library South wall Garden

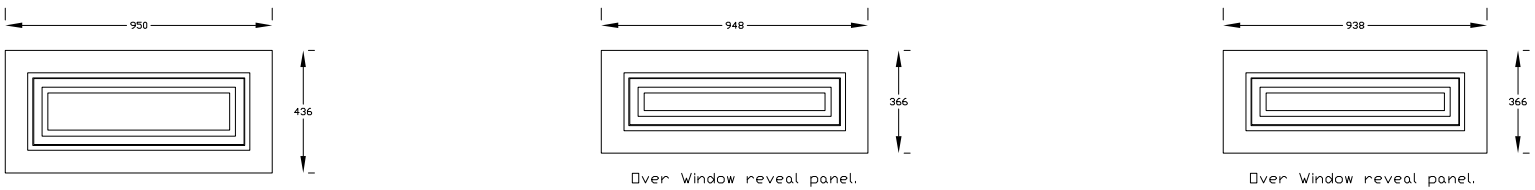

Over Doorway reveal panel.

Over Window reveal panel.

Over Window reveal panel.