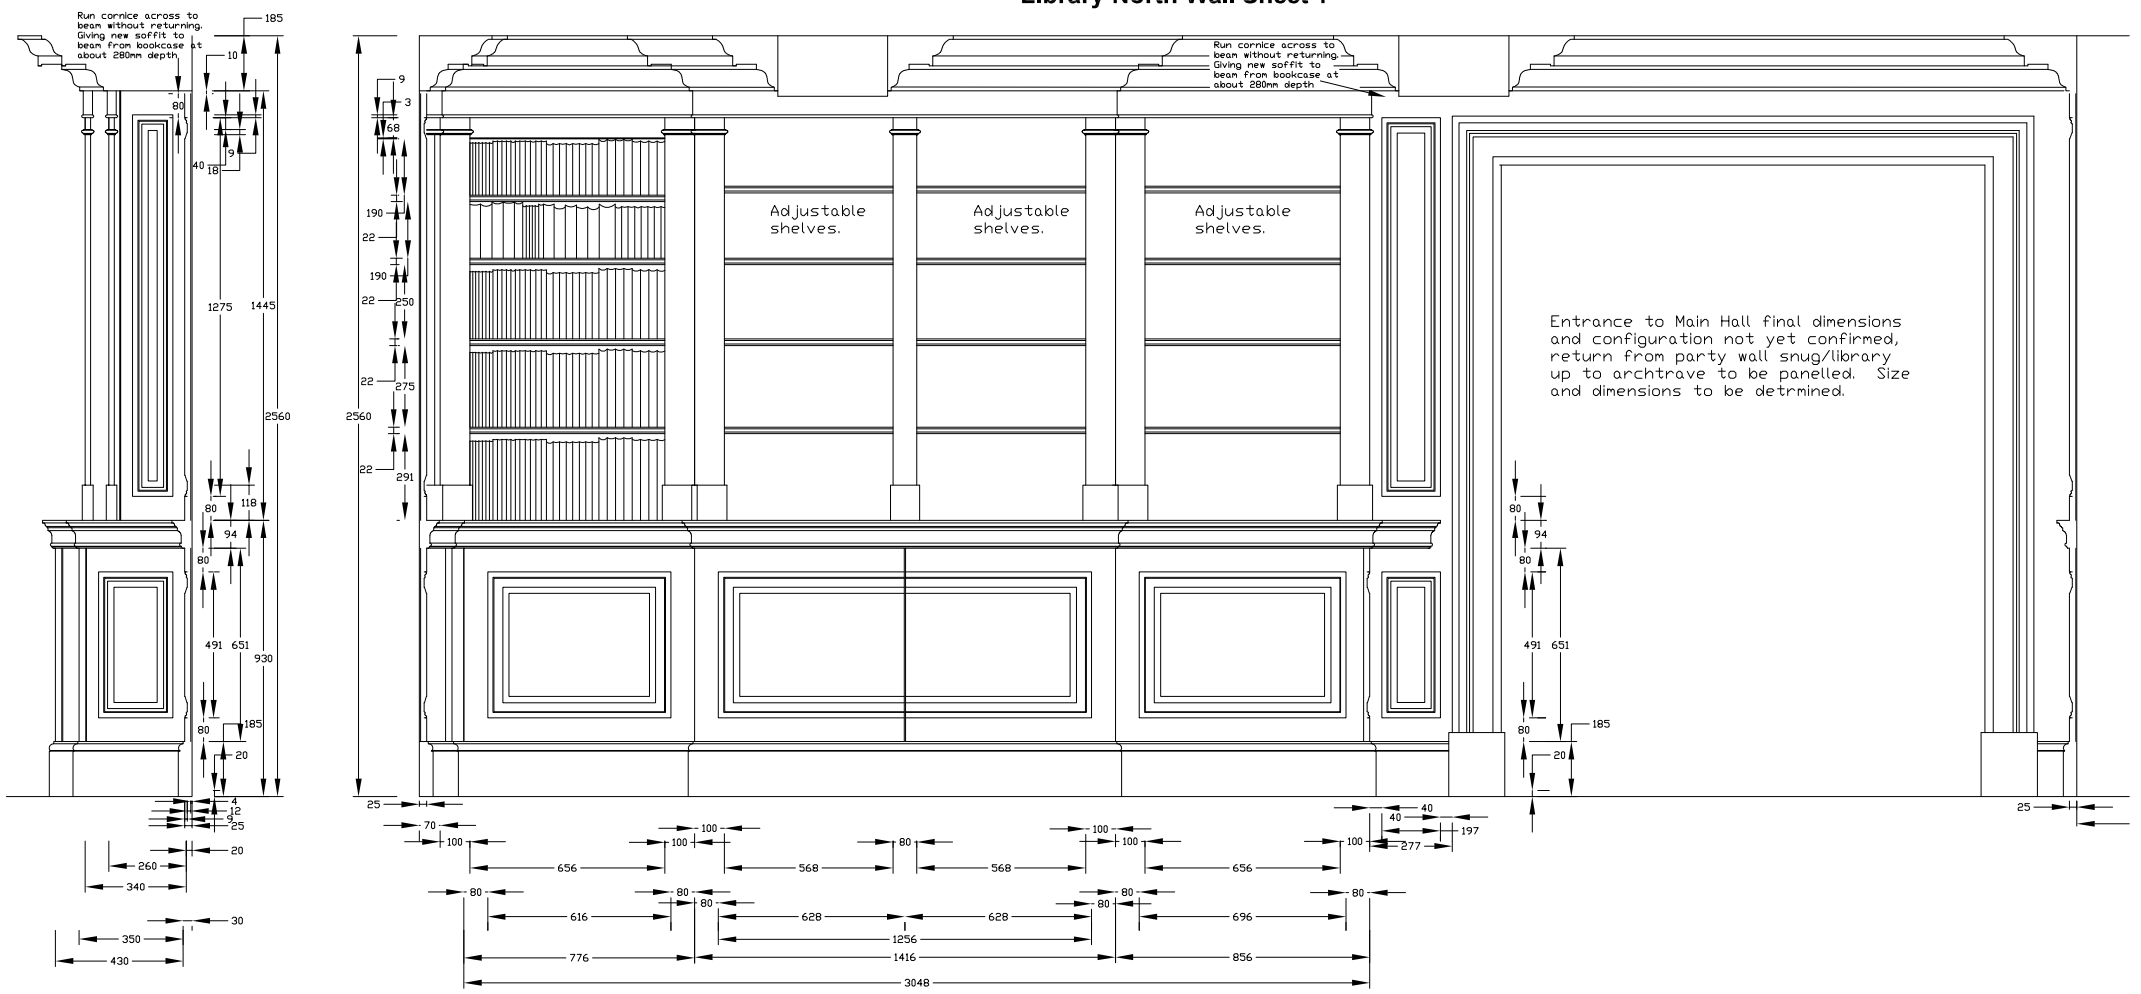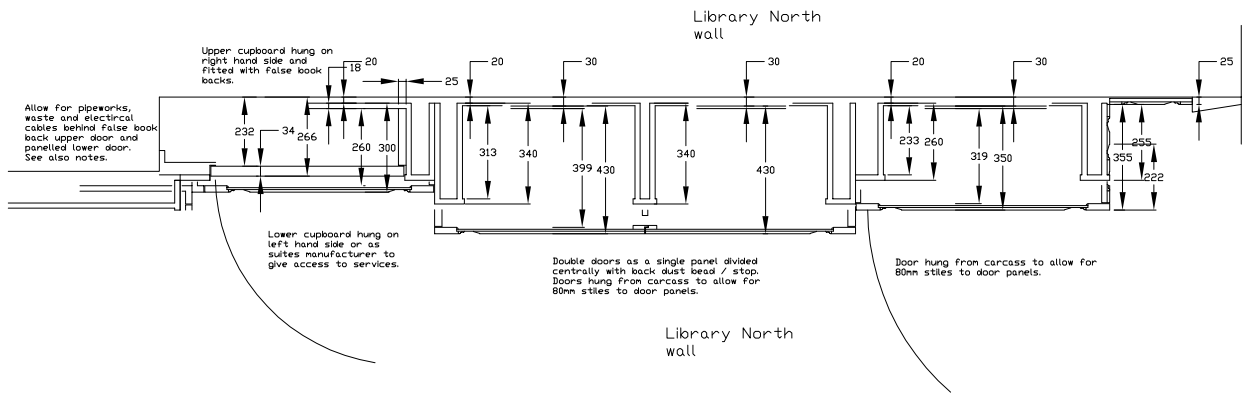Library North Wall Sheet 1