# Sitting Room North Wall Sheet 1

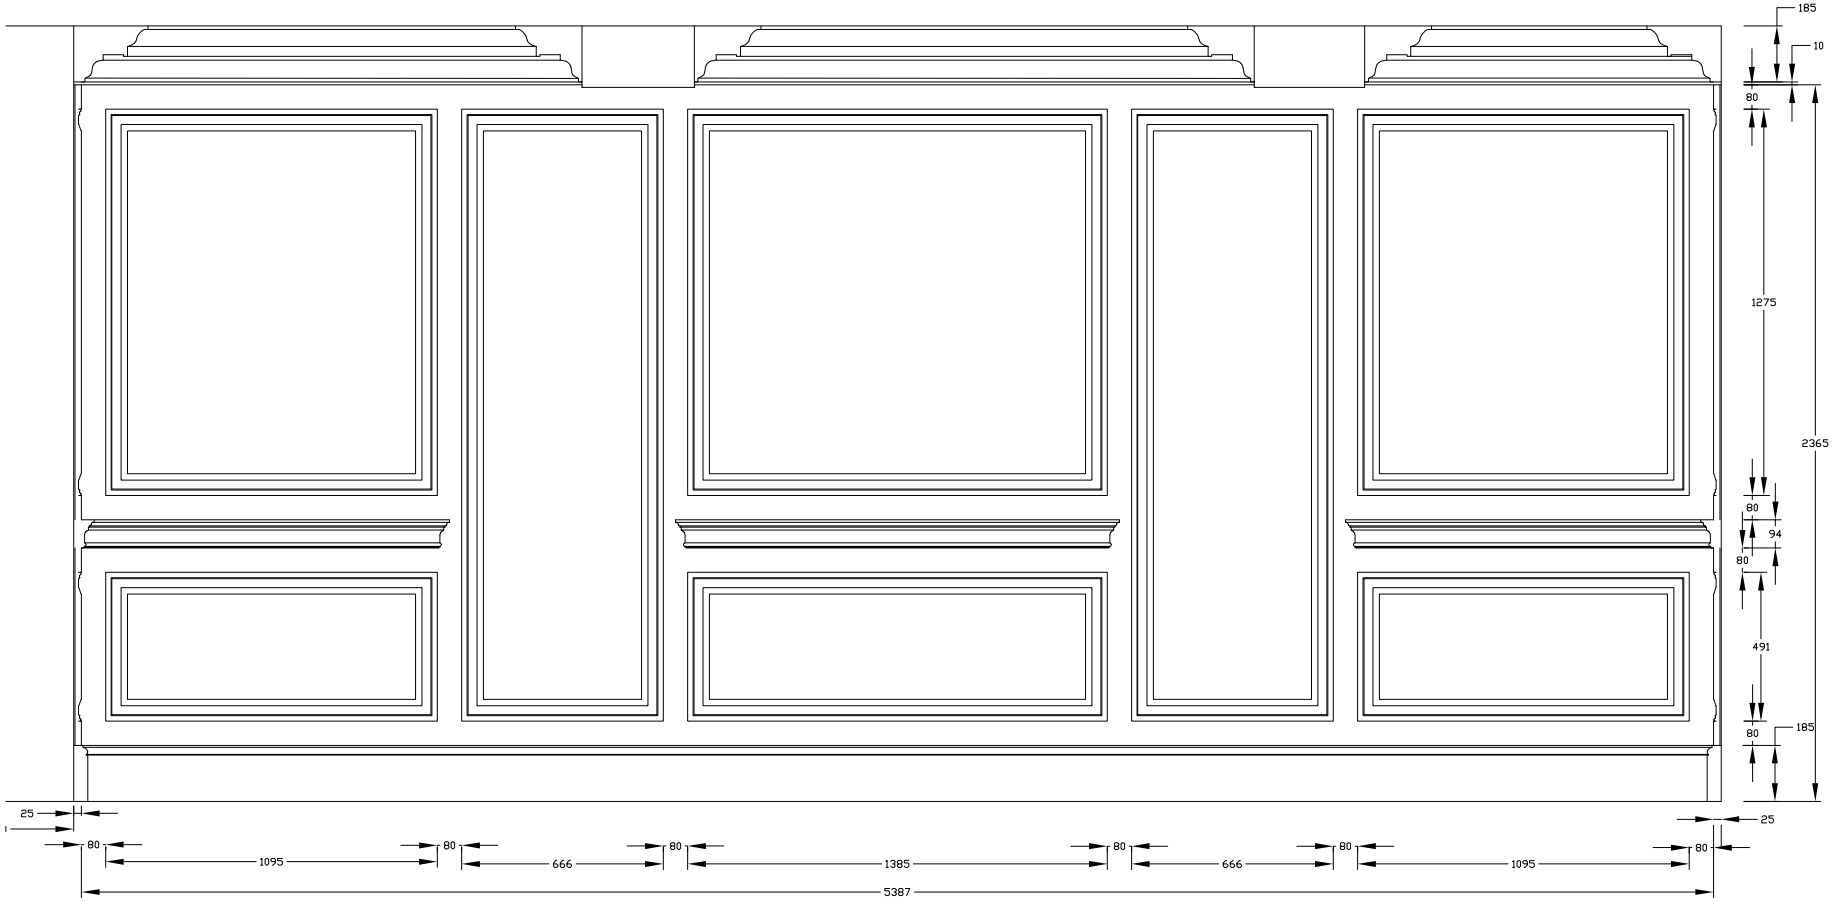


Sitting Room
North wall

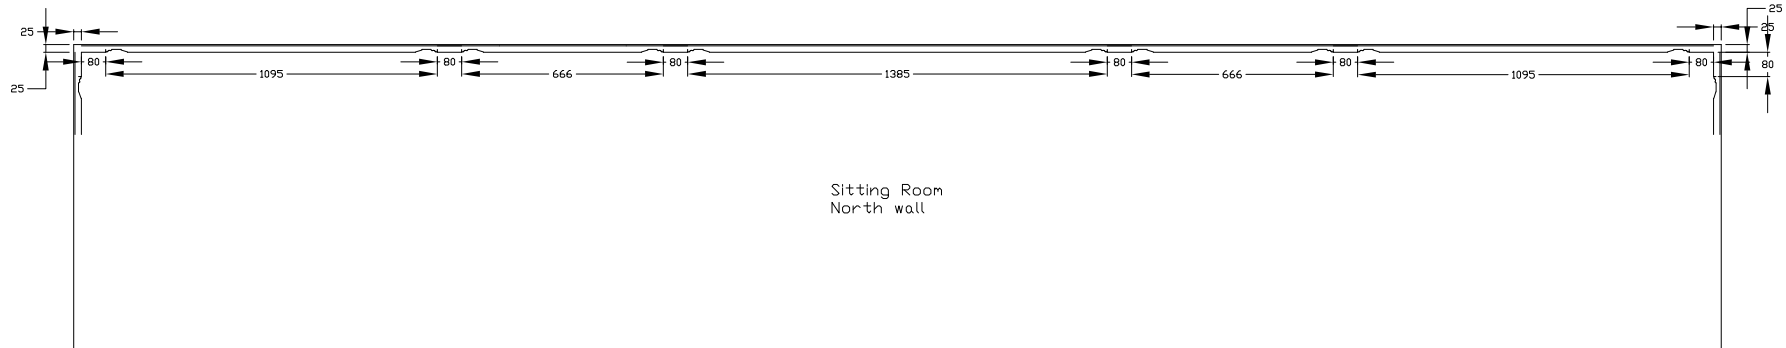


Sitting Room
North wall