Sitting Room East Wall Sheet 2

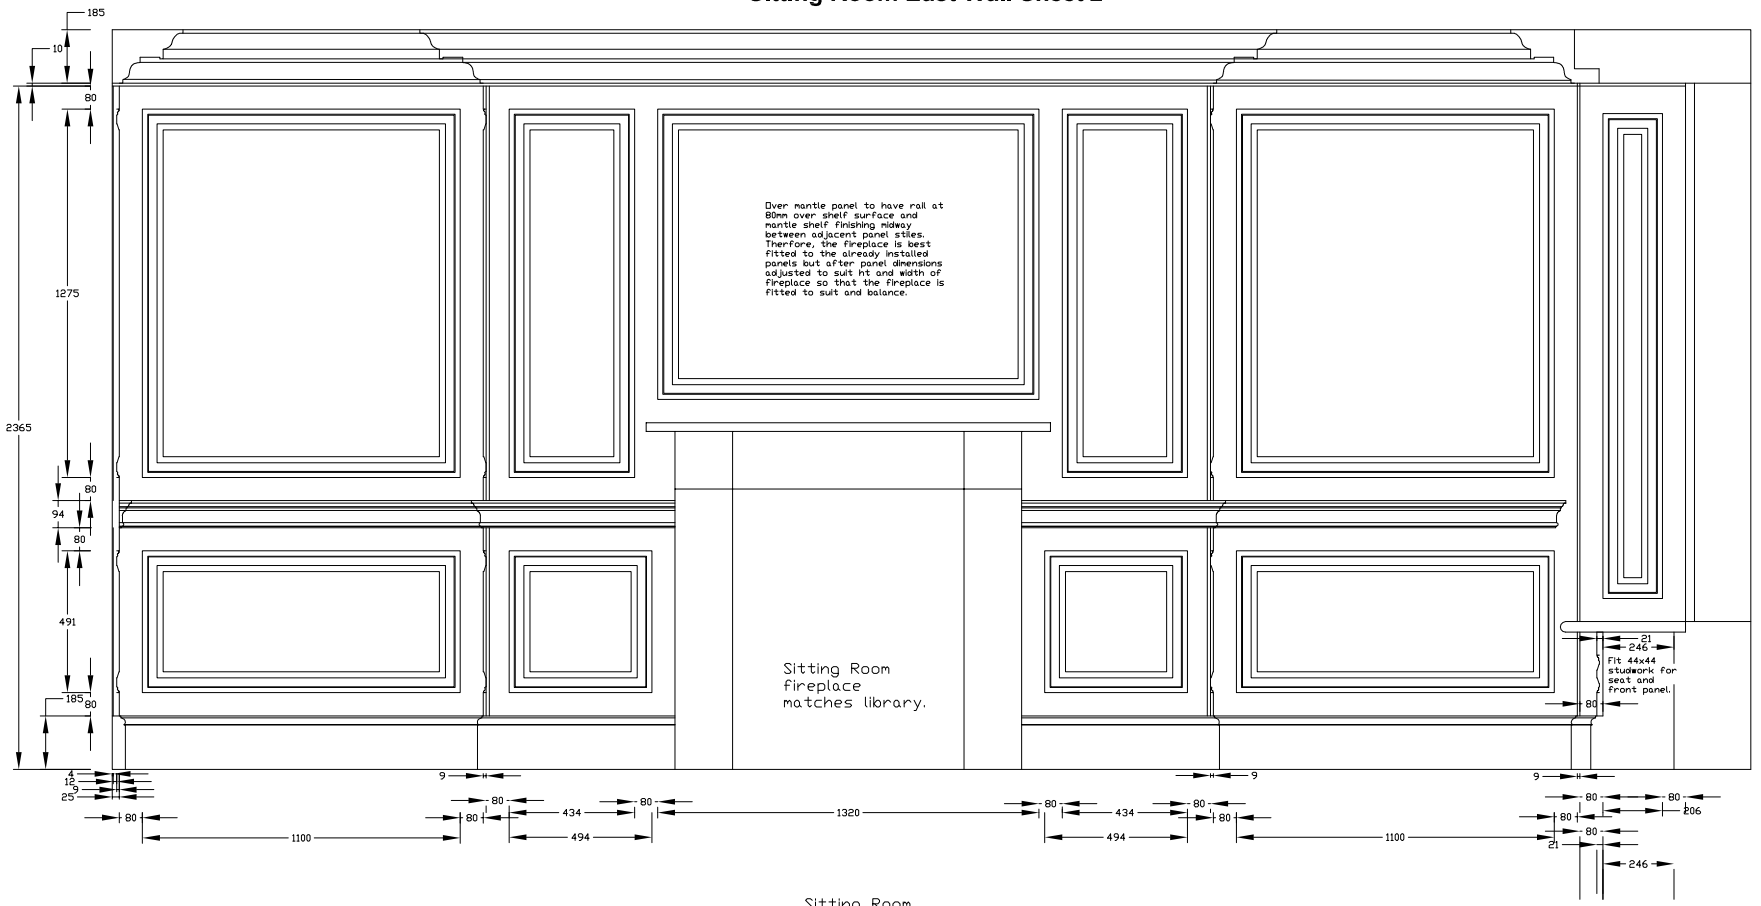

Sitting Room East wall fireplace

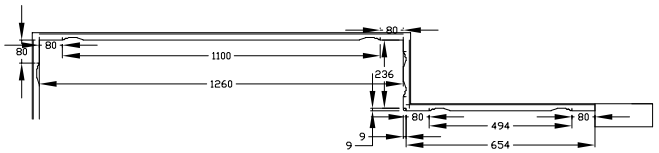

Chimney breast lower panel plan.

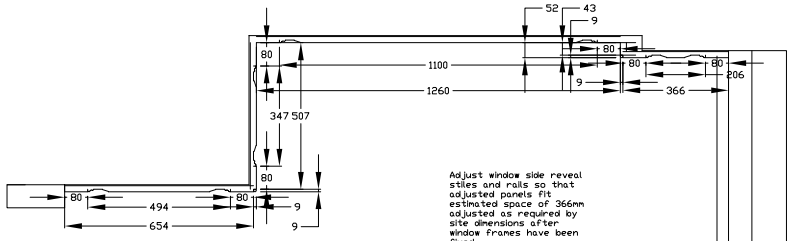

Adjust window side reveal stiles and rails so that adjusted panels fit estimated space of 366mm adjusted as required by site dimensions after window frames have been fixed.

Sitting Rooom East wall fireplace

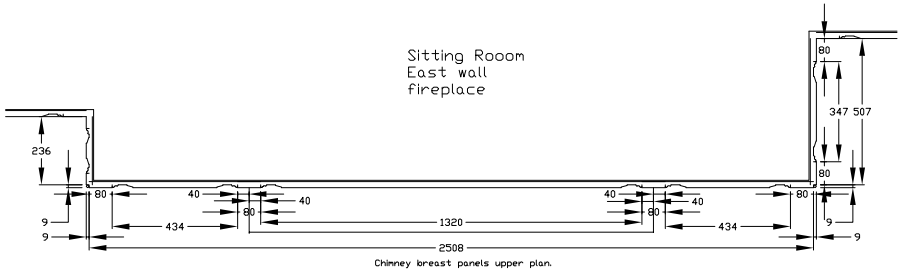

Chimney breast panels upper plan.

Sitting Room East wall fireplace