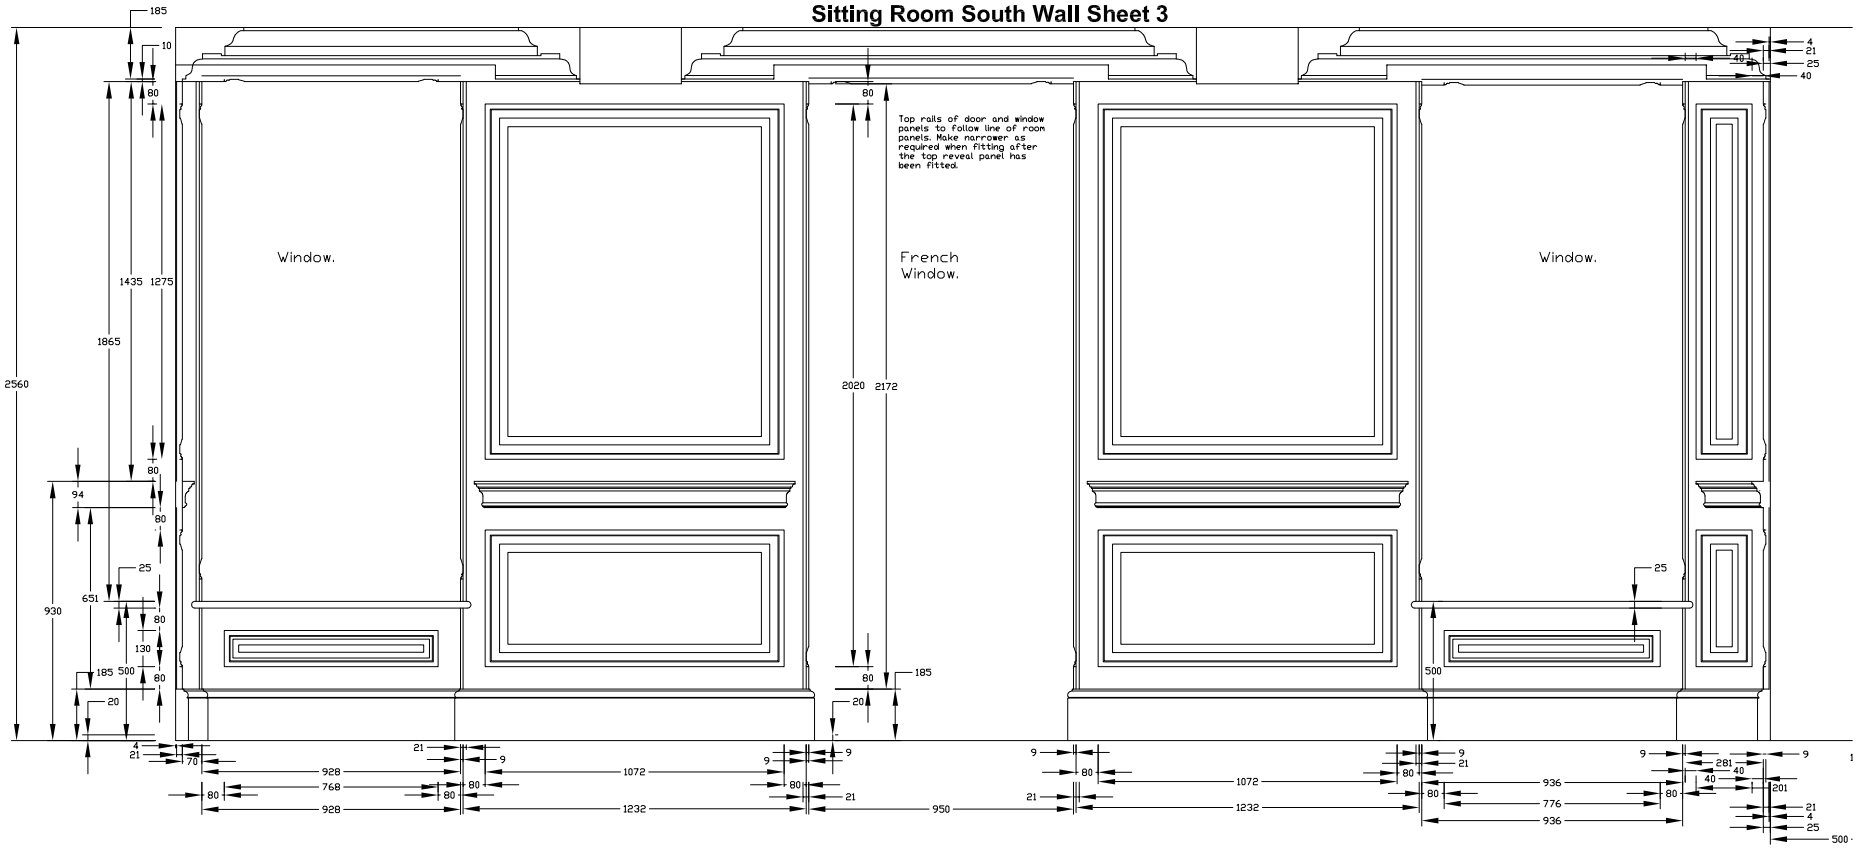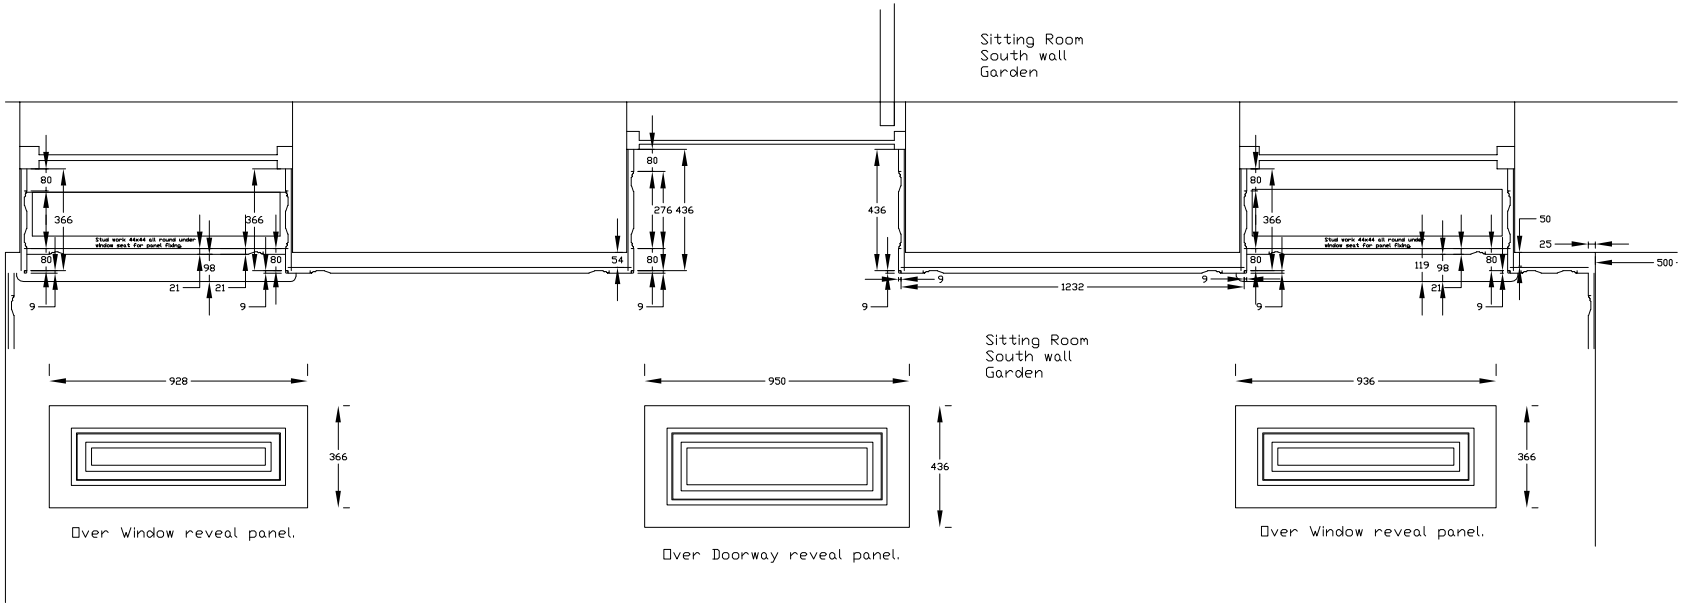Sitting Room South Wall Sheet 3