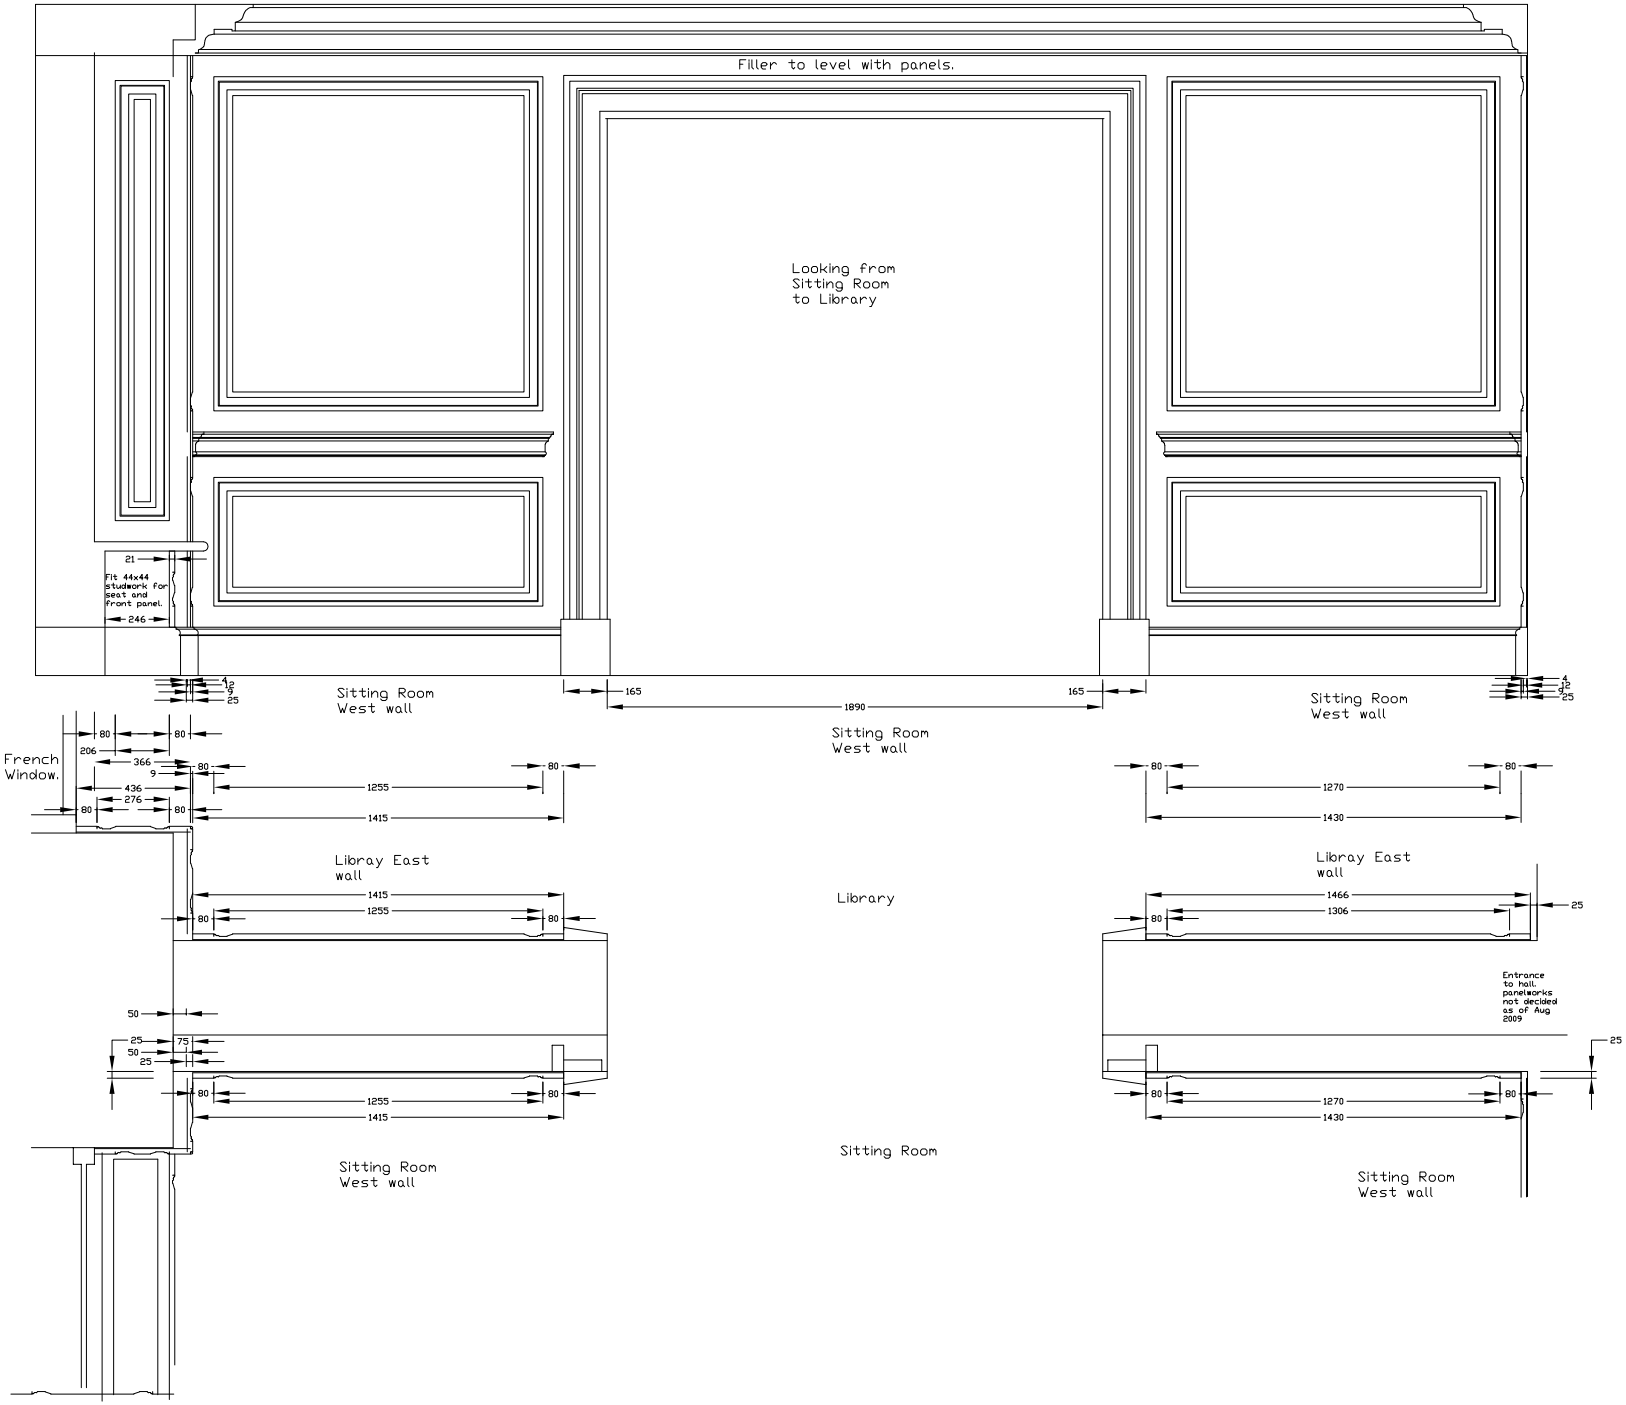Sitting Room West Wall (New Partition Wall) Sheet 4